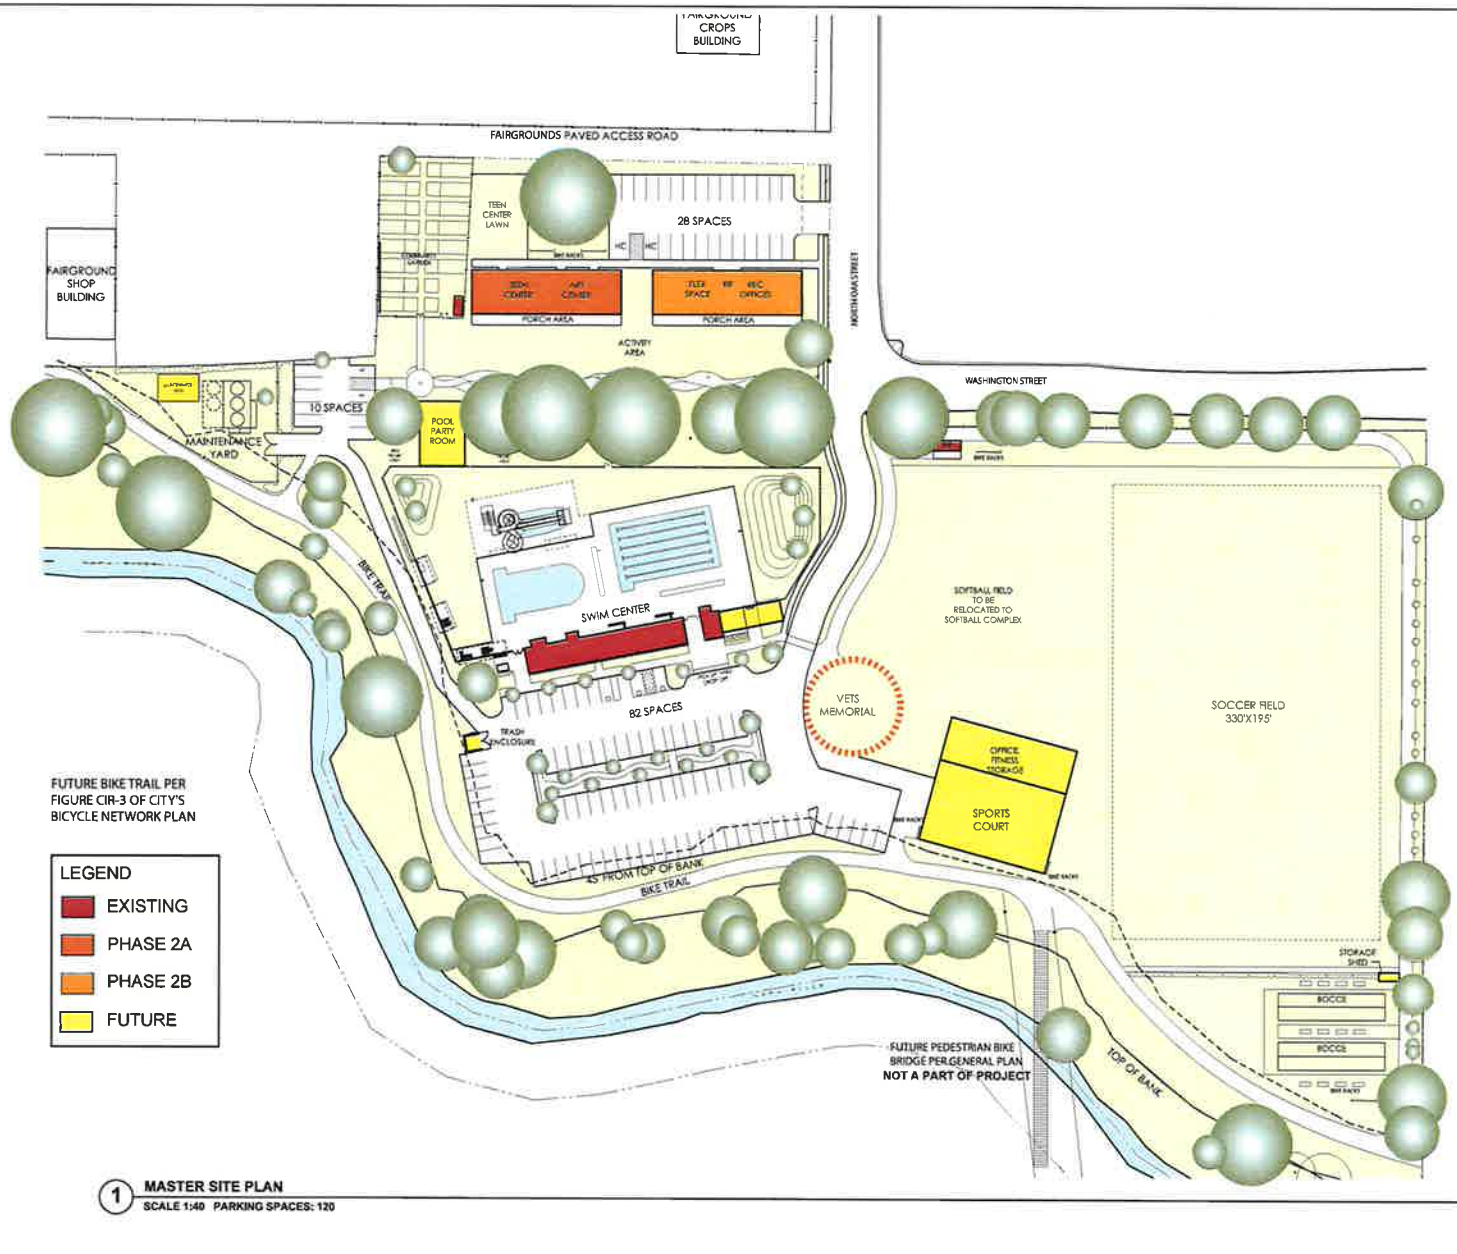

1 **MASTER SITE PLAN**
SCALE 1:40 PARKING SPACES: 120

KINZIE & ASSOCIATES
1727 N. OAK STREET
CALISTOGA CA 94515
P 707-942-8557
F 707-942-8359
E kinzieca@aol.com

LOGVY COMMUNITY PARK
1745 WASHINGTON STREET
CALISTOGA CA 94515
CITY OF CALISTOGA
APN # 011-140-056 AND #011-410-009

03.05.09
NOT FOR CONSTRUCTION

MASTER PLAN

ATTACHMENT 2