2009 MASTER PLAN

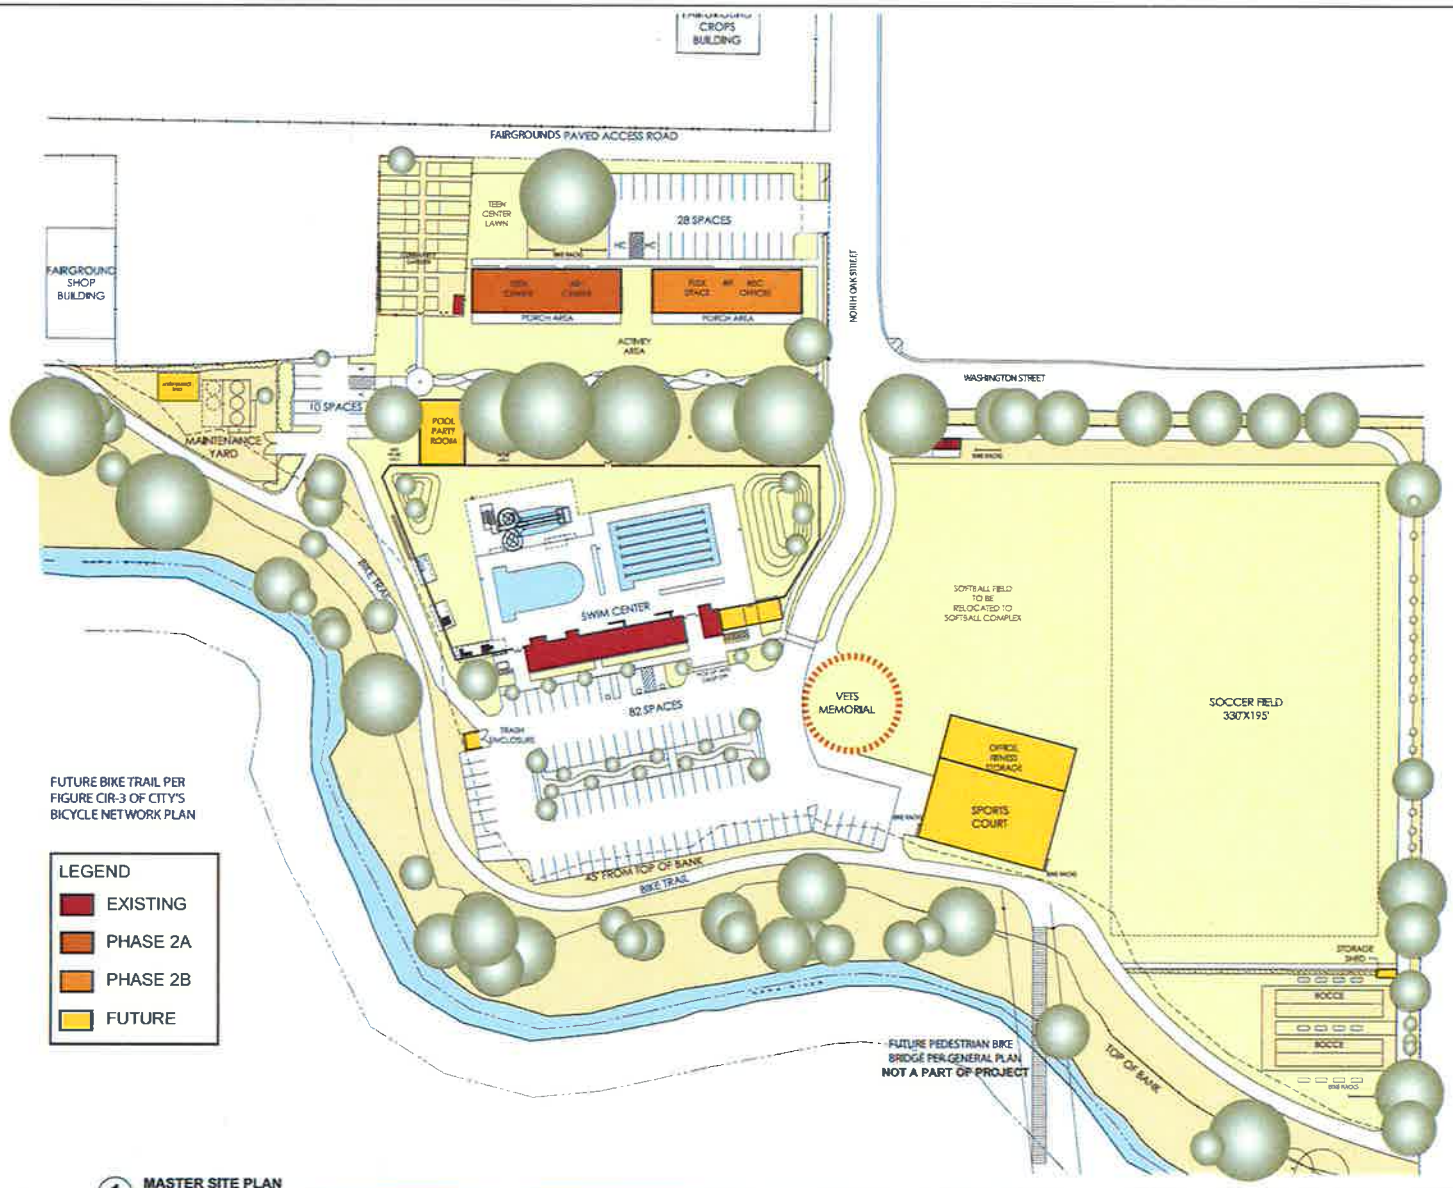

1 **MASTER SITE PLAN**
SCALE 1:40 PARKING SPACES: 120

KINZIE & ASSOCIATES
1777 N. OAK STREET
CALISTOGA CA 94515
P 707-942-8557
F 707-942-8560
E kinzieca@aol.com

LOGVY COMMUNITY PARK
1746 WASHINGTON STREET
CALISTOGA CA 94515
CITY OF CALISTOGA
APN # 011-140-058 AND #011-410-009

03.05.09

NOT FOR CONSTRUCTION

MASTER PLAN

ATTACHMENT 2