ATTACHMENT 4

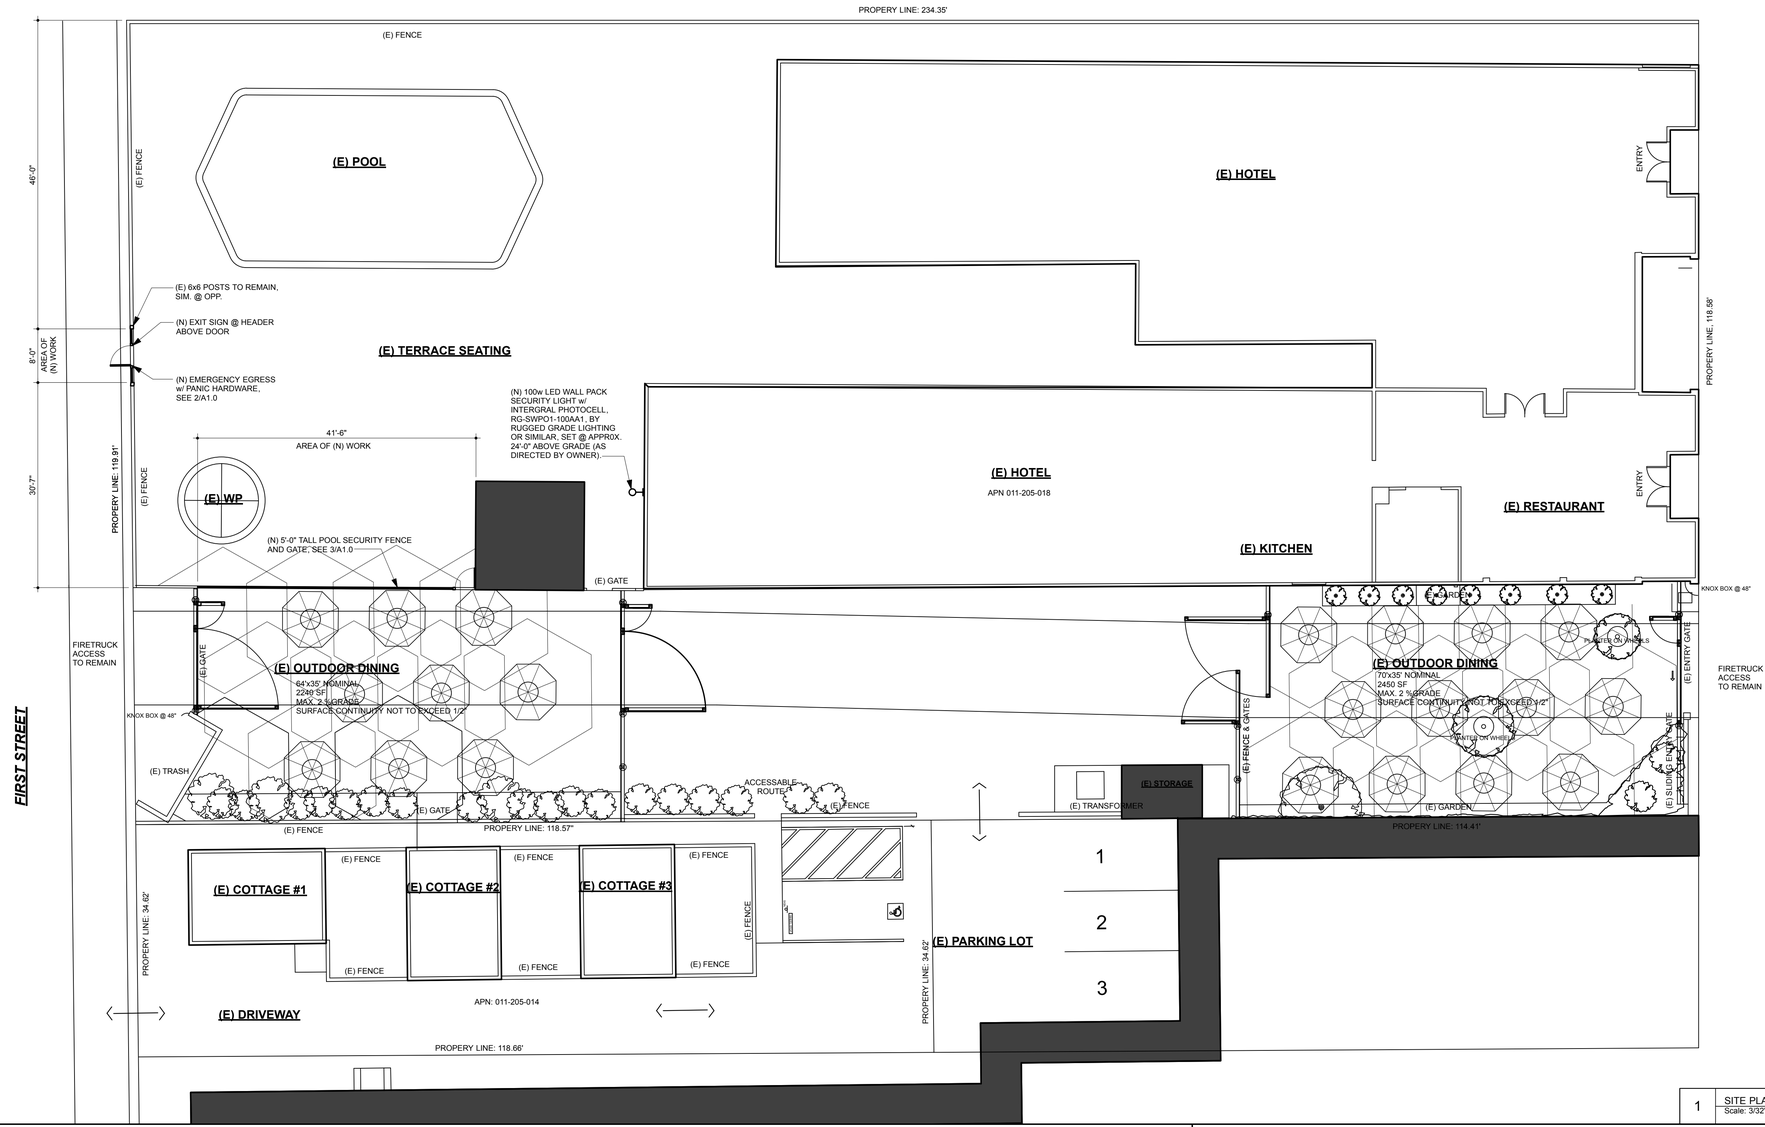

1 SITE PLAN - TEMPORARY UPGRADES FOR OUTDOOR DINING
Scale: 3/32" = 1'-0"

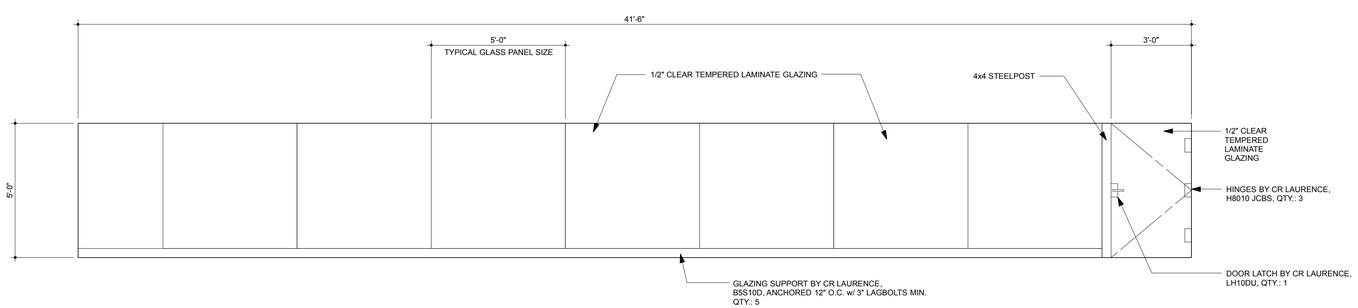

3 SOUTH ELEVATION - POOL SECURITY FENCE
Scale: 3/8" = 1'-0"

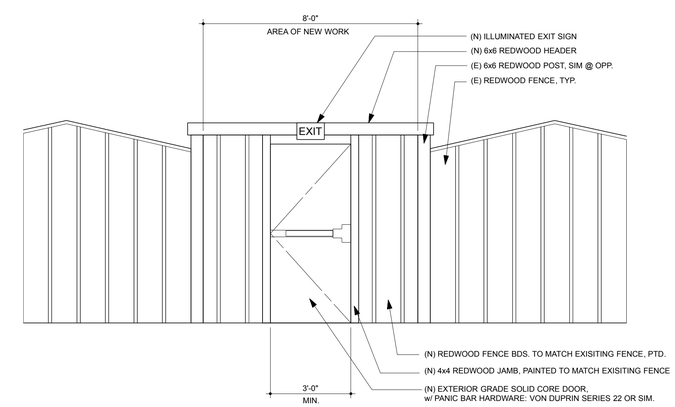

2 EAST ELEVATION - POOL EGRESS GATE
Scale: 3/8" = 1'-0"

Mt. View Hotel Remodel
1457 Lincoln Avenue, Calistoga, CA. 94515
A.P.N.: 011-205-018 & 011-205-014

OCD - Architecture
2440 10th AVENUE • OAKLAND, CALIFORNIA 94606
T: 510.316.5452

LICENSED ARCHITECT
JOSEPH EDWARD LAMBERT
NO. C-28936
DATE: 7.21.21
STATE OF CALIFORNIA

All drawings and written material appearing herein constitute original and unpublished work of the Architect and may not be duplicated, used, or disclosed without the written consent of the Architect.

DWG TITLE:

A1.0

PLOT DATE: