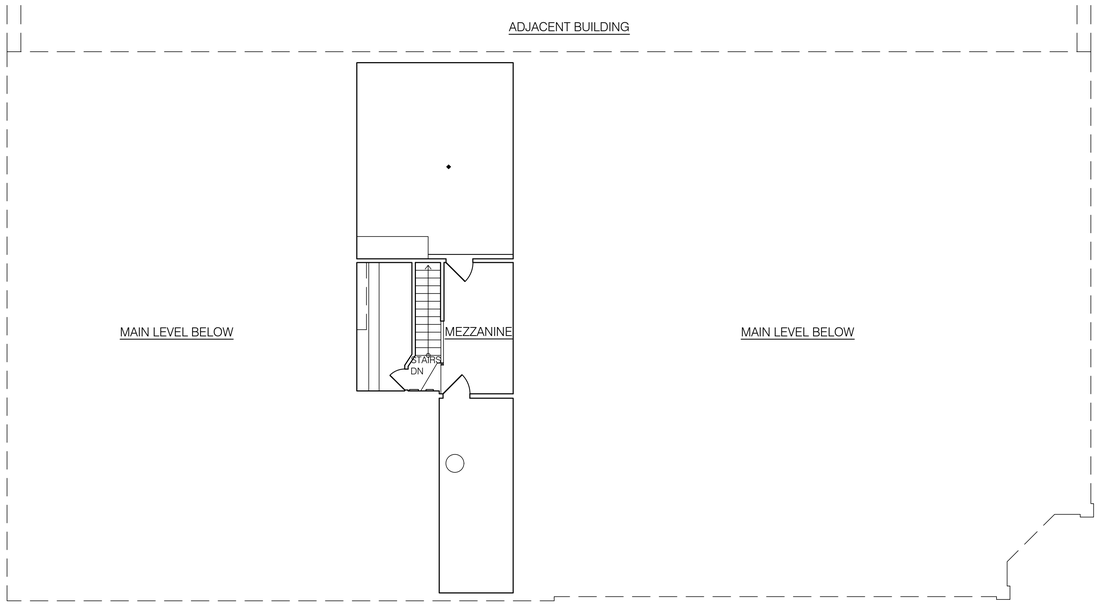

2 - MEZZANINE

1/8"=1'-0"

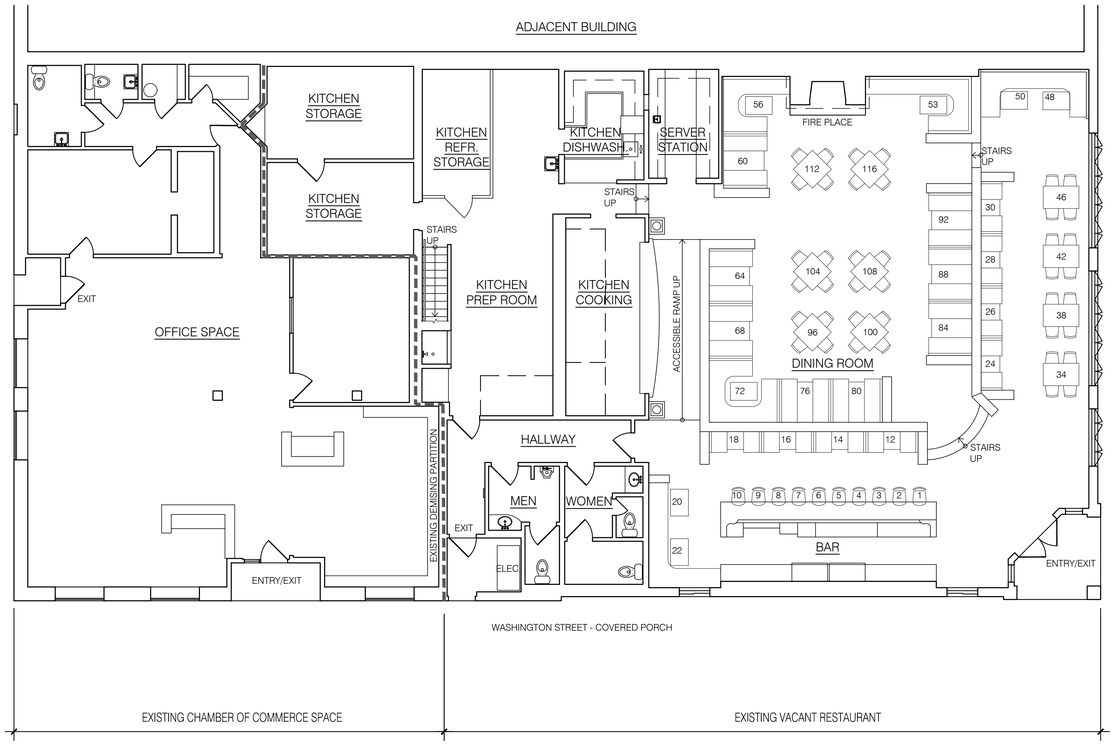

1 - MAIN LEVEL

1/8"=1'-0"

These documents are the property of Backen & Gillam Architects. Any unauthorized use without the written consent is prohibited by law.
Backen & Gillam Architects disclaims responsibility for the documents if used whole or in part at any other location.

B A C K E N
G I L L A M
architects

SAUSALITO
2355 MARINSHIP WAY
SAUSALITO CALIF 94965
TELEPHONE 415 289 0900
FACSIMILE 415 289 0866

BEVERLY HILLS
ST. HELENA
1451 MAIN STREET
ST. HELENA CALIF 94574
TELEPHONE 707 963 1864
FACSIMILE 707 963 1865

LAWER ESTATES RESTAURANT & URBAN DEMONSTRATION WINERY

1374 LINCOLN AVENUE, CALISTOGA, CA 94515

APN: 011-231-001

Plot Date	04/09/2021
Drawn By	DM
Checked By	DM
Project No.	202117

Date	Issue
04/09/2021	PLANNING SUBM.

EXISTING PLAN

SCALE : 1/8"=1'-0"

UP-1

Copyright © 2021 by BACKEN & GILLAM ARCHITECTS

4/9/21 S:\202112021\202117.1374 Lincoln Avenue\1-Drawings\01-Current\cbase_202117.dwg

Attachment 3

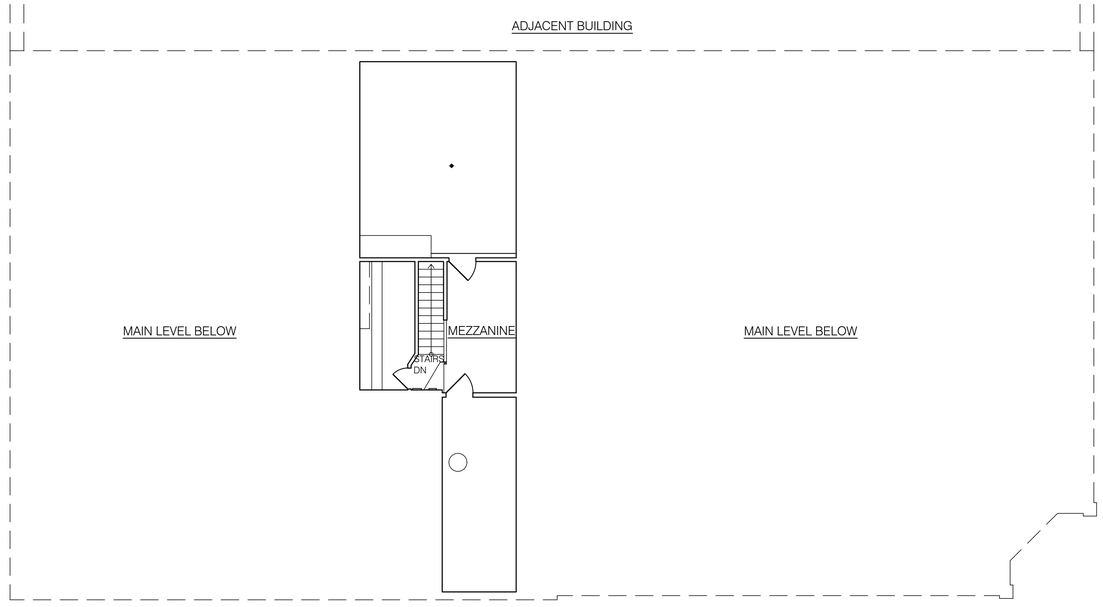

2 MEZZANINE

1/8"=1'-0"

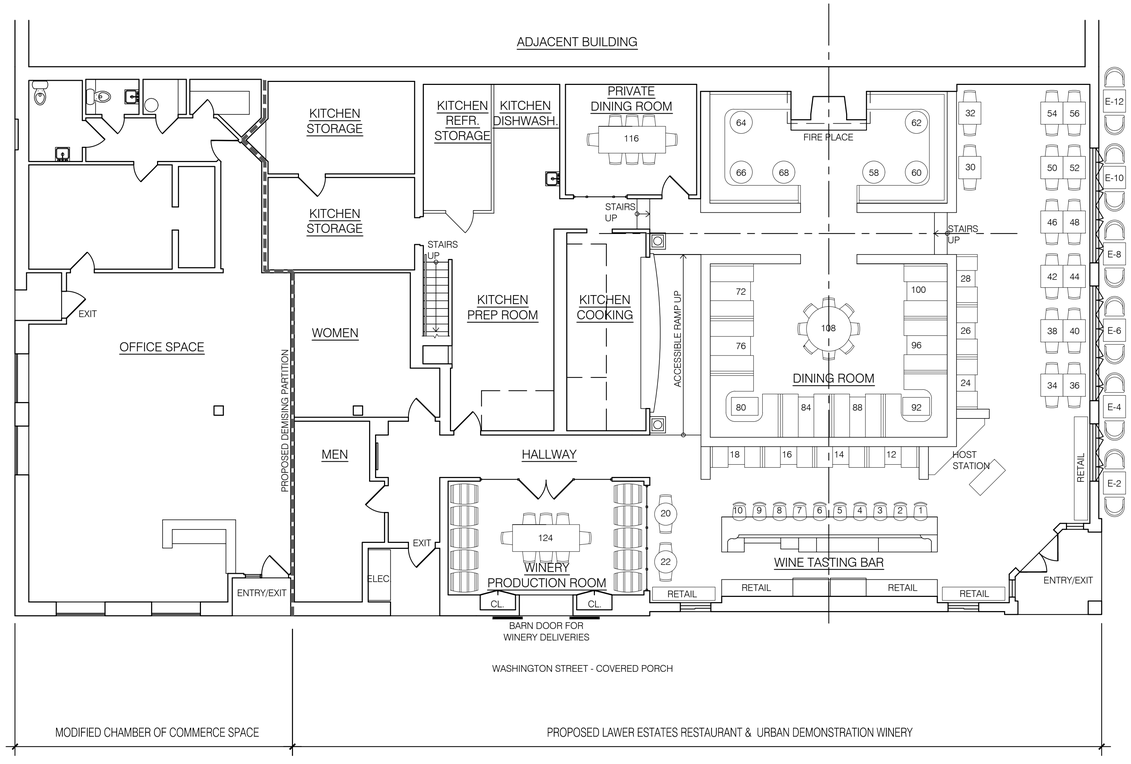

1 MAIN LEVEL

1/8"=1'-0"

These documents are the property of Backen & Gillam Architects. Any unauthorized use without the written consent is prohibited by law.
Backen & Gillam Architects disclaims responsibility for the documents if used whole or in part at any other location.

B A C K E N
G I L L A M
architects
SAUSALITO
2155 MARINSHIP WAY
SAUSALITO CALIF 94965
TELEPHONE 415 289 0700
FACSIMILE 415 289 0866
BEVERLY HILLS
ST. HELENA
1451 MAIN STREET
ST. HELENA CALIF 94574
TELEPHONE 707 963 1864
FACSIMILE 707 963 1865

LAWER ESTATES RESTAURANT & URBAN DEMONSTRATION WINERY

1374 LINCOLN AVENUE, CALISTOGA, CA 94515

APN: 011-231-001

Plot Date	04/09/2021
Drawn By	DM
Checked By	DM
Project No.	202117

Date	Issue
04/09/2021	PLANNING SUBM.

PROPOSED PLAN

SCALE : 1/8"=1'-0"

UP-2

4/9/21 S:\2021\202117 1374 Lincoln Avenue\1-Drawings\01-Current\case_202117.dwg
BACKEN & GILLAM ARCHITECTS
Copyright © 2021 by