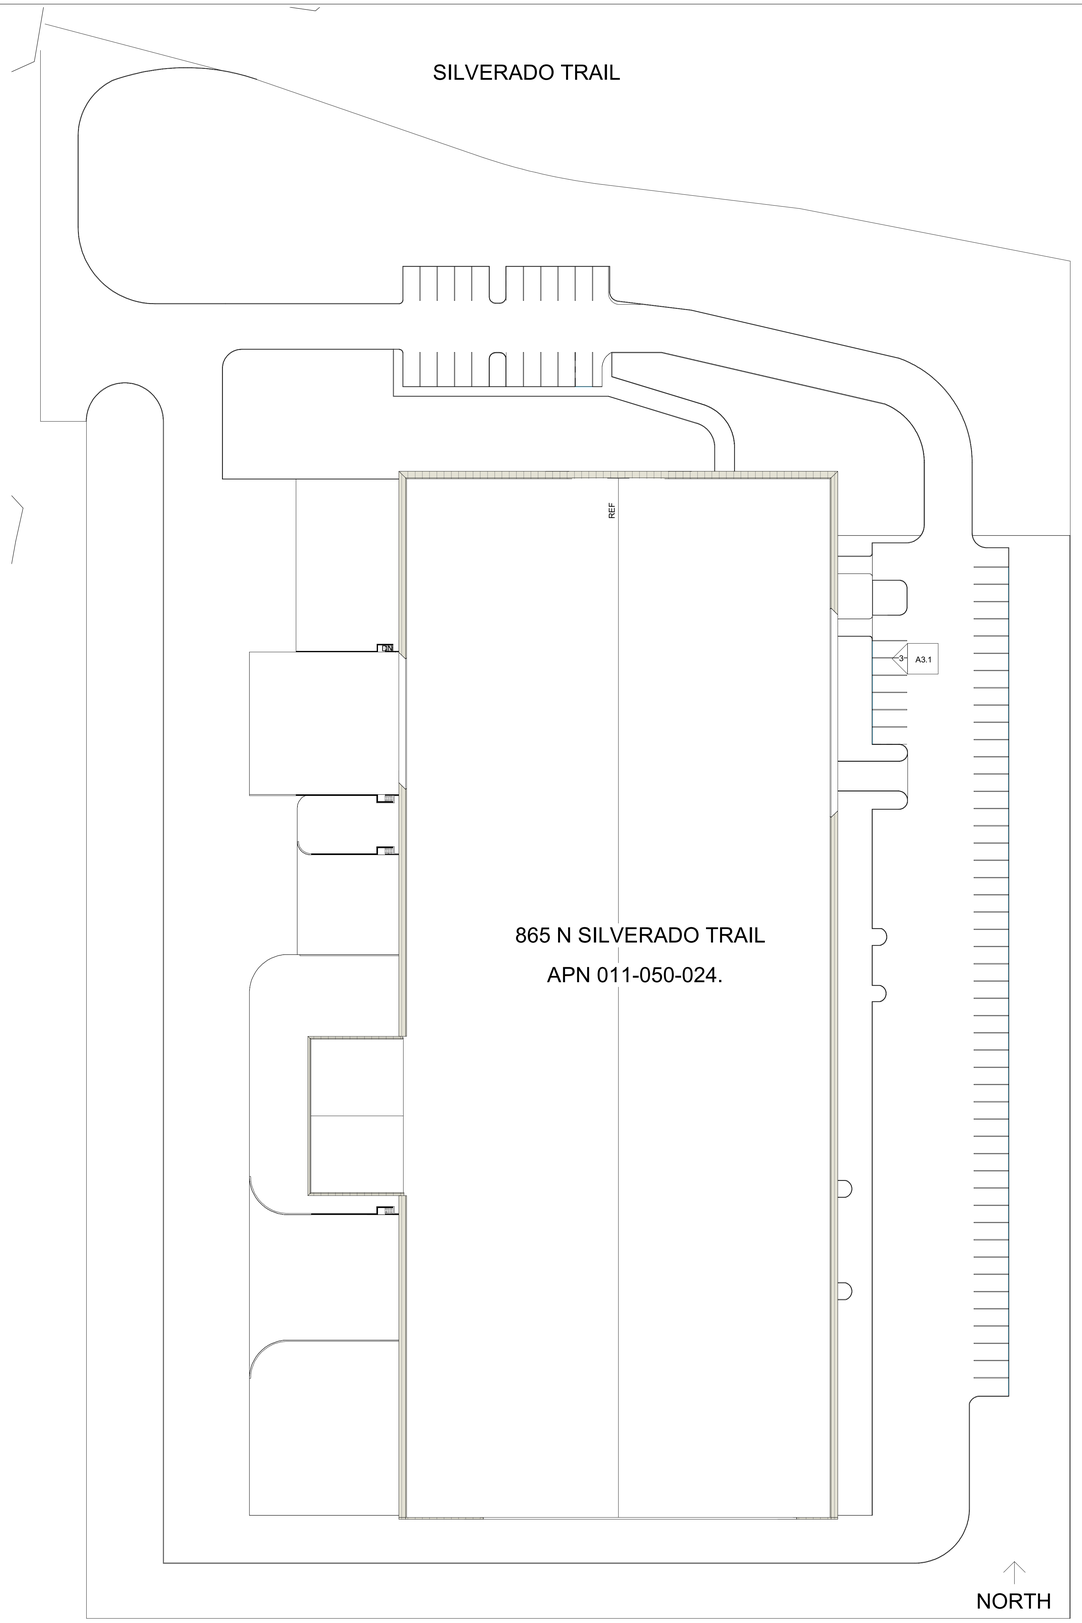

1 Site
1/32" = 1'-0"

CVS
865 Silverado Trail, Calistoga, CA 94515

Property Type
Industrial - Warehouse/Distribution

Property Size
123,000 Sqft

Lot Size
14.31 Acre

Parking Spaces Avail.
37
Year Built
1982

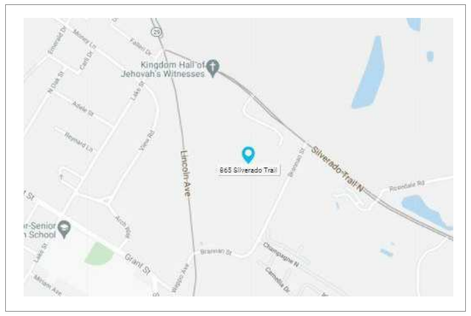

VICINITY MAP

ORLA STUDIOS

ORLA STUDIOS INC
150 HARBOR DRIVE
#1982
SAUSALITO
CA 94965

No.	Description	Date

CVS

865 SILVERADO0

SITE PLAN

Project Number	0456
Date	7 18 2021
Drawn By	OS
Checked By	OS

A1.0

Scale	1/32" = 1'-0"

7/18/2021 5:42:38 PM

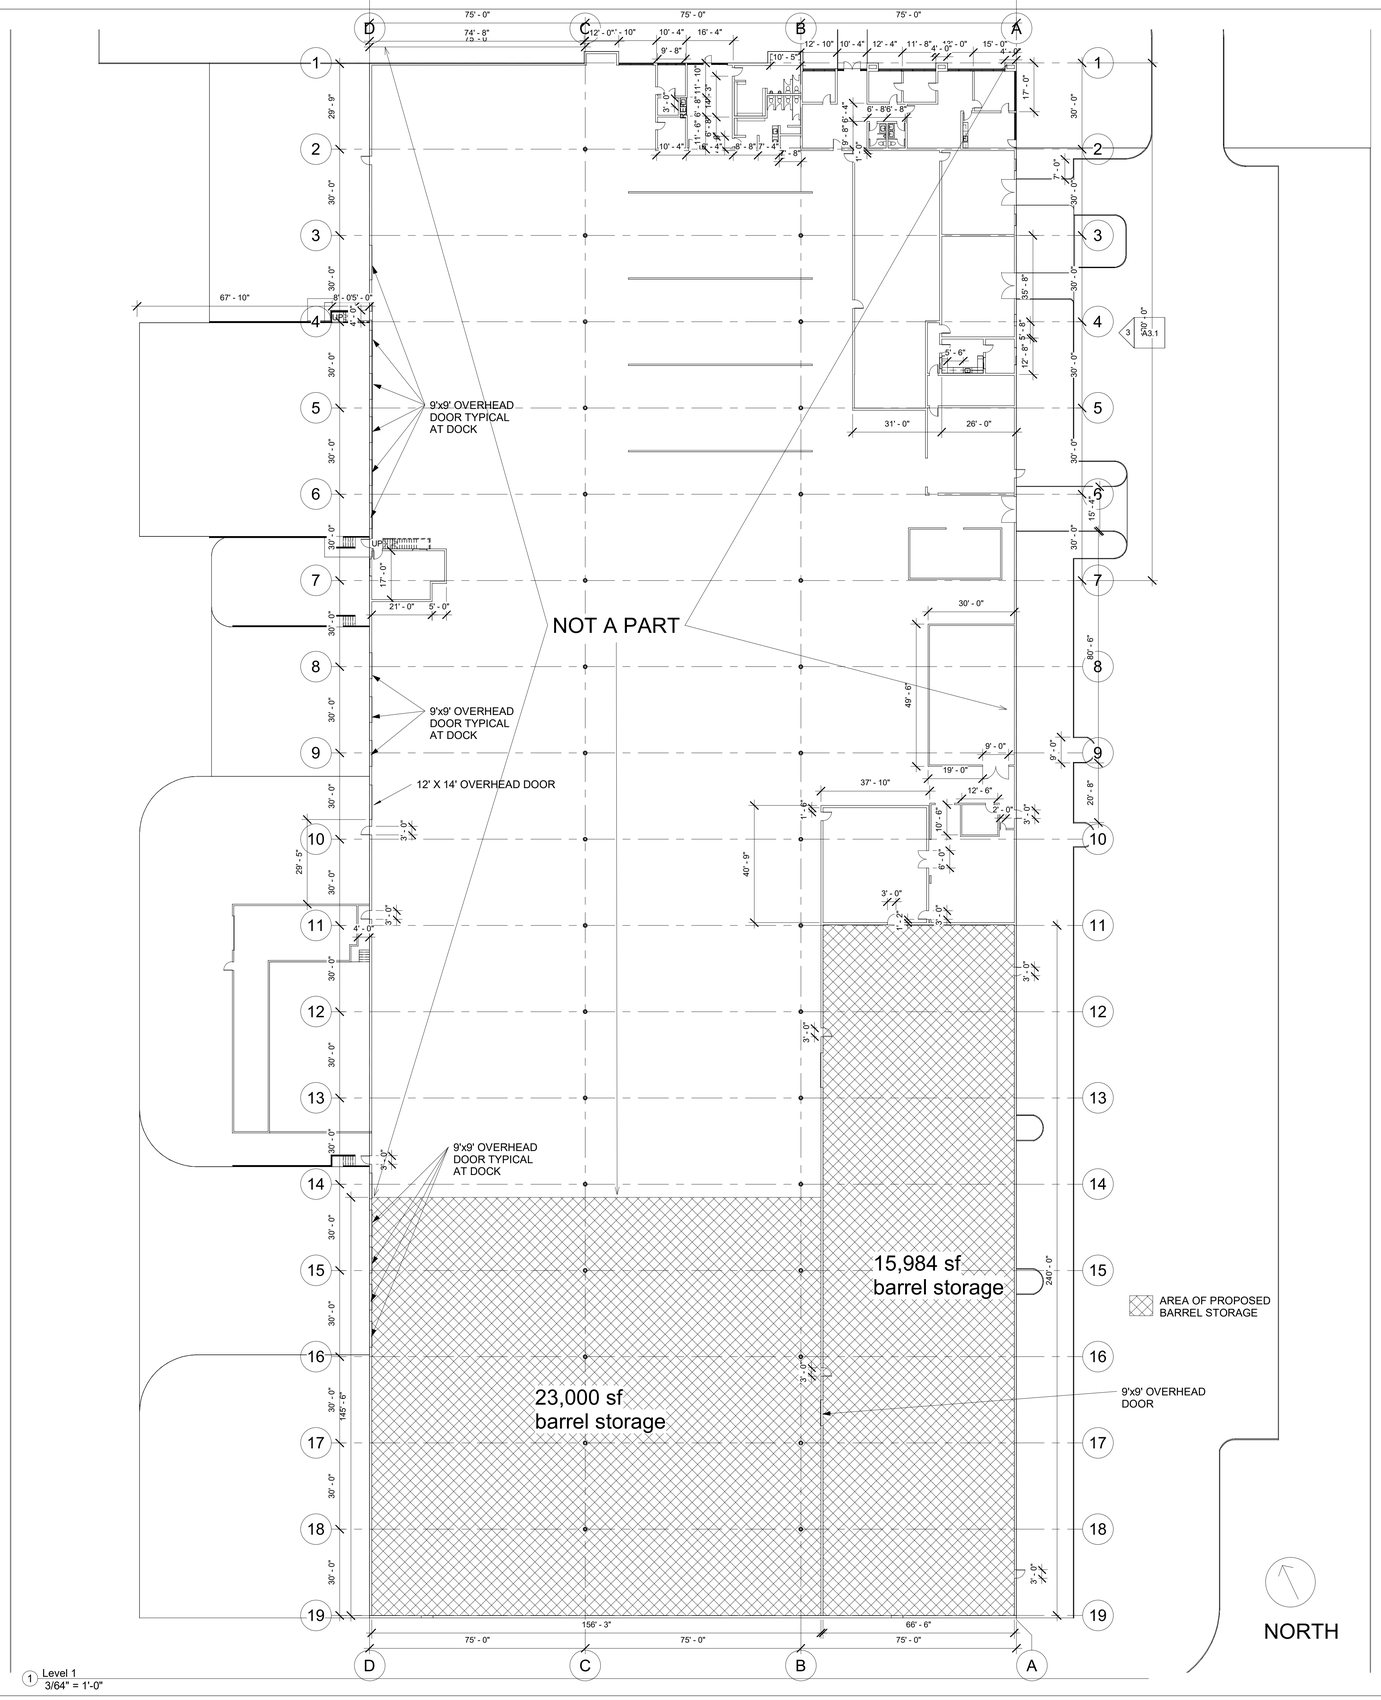

1 Level 1
3/64" = 1'-0"

ORLA STUDIOS

ORLA STUDIOS INC
150 HARBOR DRIVE
#1982
SAUSALITO
CA 94965

No.	Description	Date

CVS

865 SILVERADO0

FLOOR PLAN

Project Number	0456
Date	7 18 2021
Drawn By	Author
Checked By	Checker

A2.1

Scale 3/64" = 1'-0"

7/18/2021 5:42:39 PM

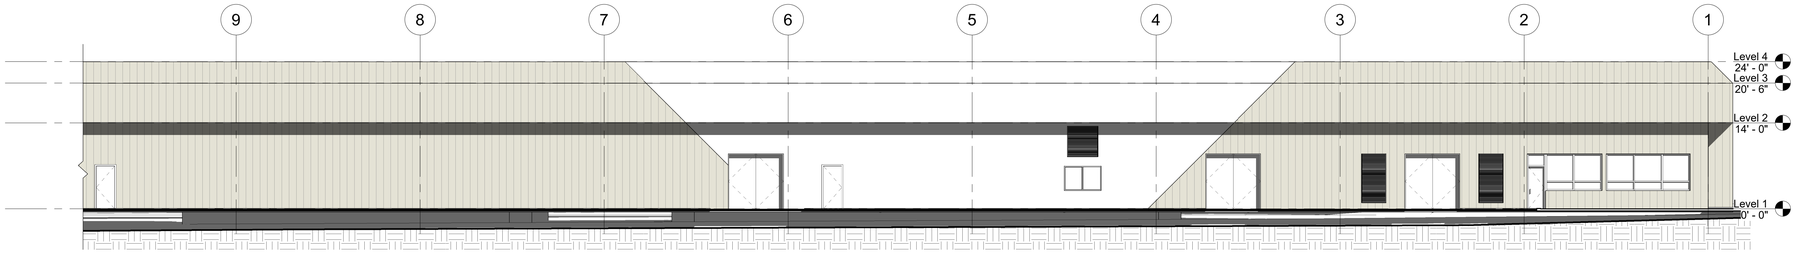

1 East Elevation 1
1" = 10'-0"

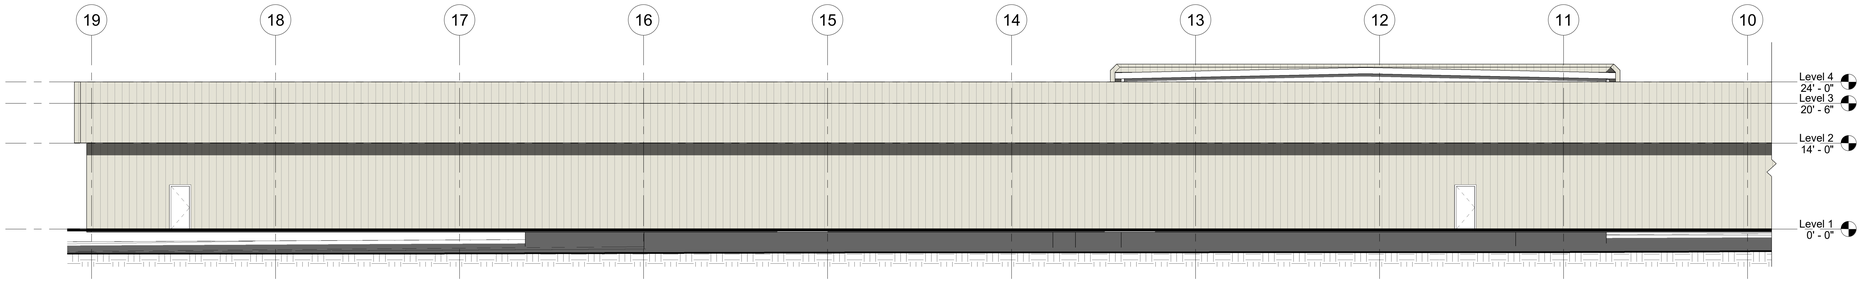

3 East Elevation 2
1" = 10'-0"

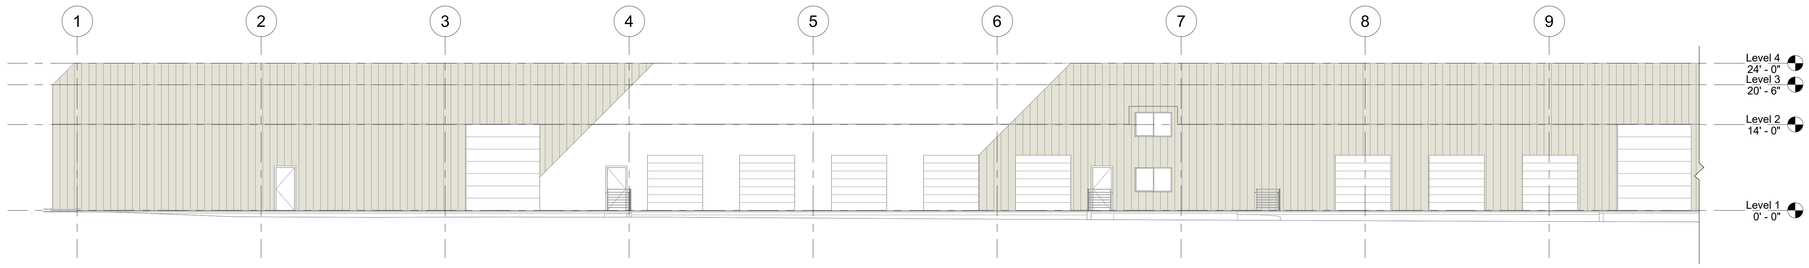

2 West Elevation 1
1" = 10'-0"

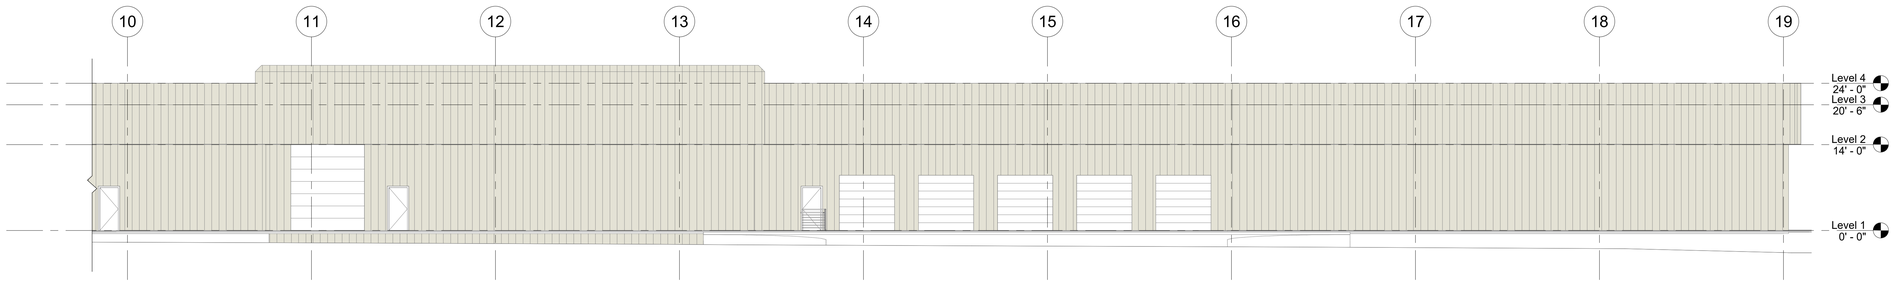

4 West Elevation 2
1" = 10'-0"

ORLA STUDIOS

ORLA STUDIOS INC
150 HARBOR DRIVE
#1982
SAUSALITO
CA 94965

No.	Description	Date

CVS

865 SILVERADO0

ELEVATIONS

Project Number	0456
Date	7 18 2021
Drawn By	Author
Checked By	Checker

A3.1

Scale	1" = 10'-0"

7/18/2021 5:42:46 PM

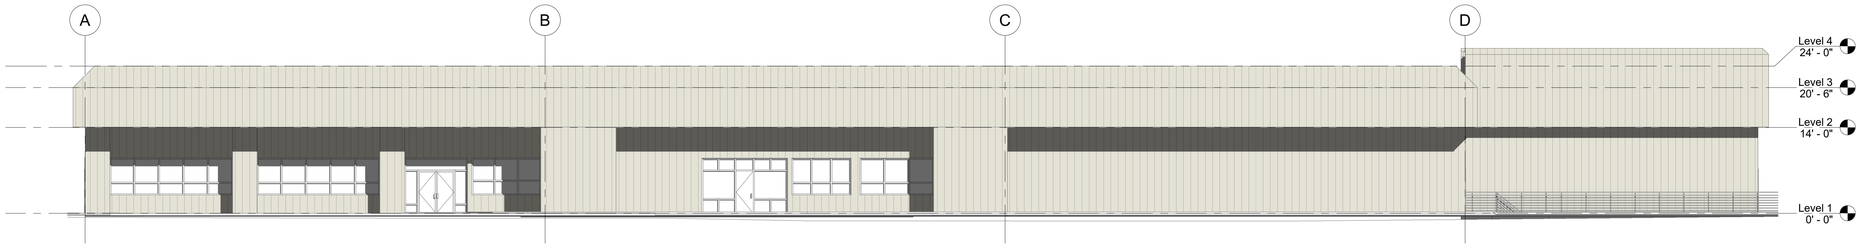

1 North Elevation
1" = 10'-0"

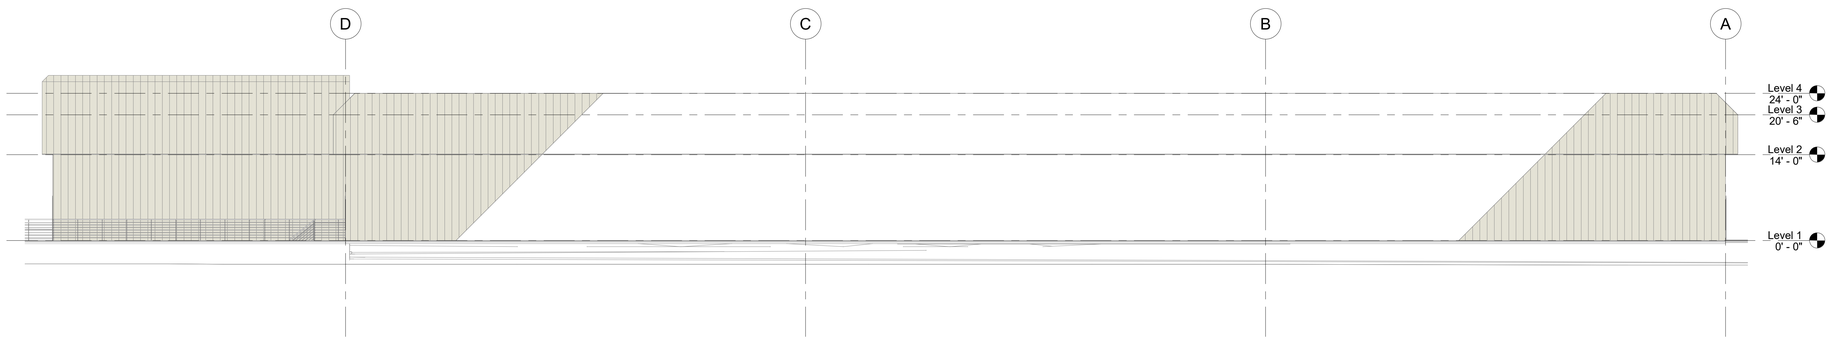

2 South Elevation
1" = 10'-0"

ORLA STUDIOS

ORLA STUDIOS INC
150 HARBOR DRIVE
#1982
SAUSALITO
CA 94965

No.	Description	Date

CVS

865 SILVERADO0

ELEVATIONS

Project Number	0456
Date	7 18 2021
Drawn By	Author
Checked By	Checker

A3.2

Scale	1" = 10'-0"

7/18/2021 5:42:50 PM

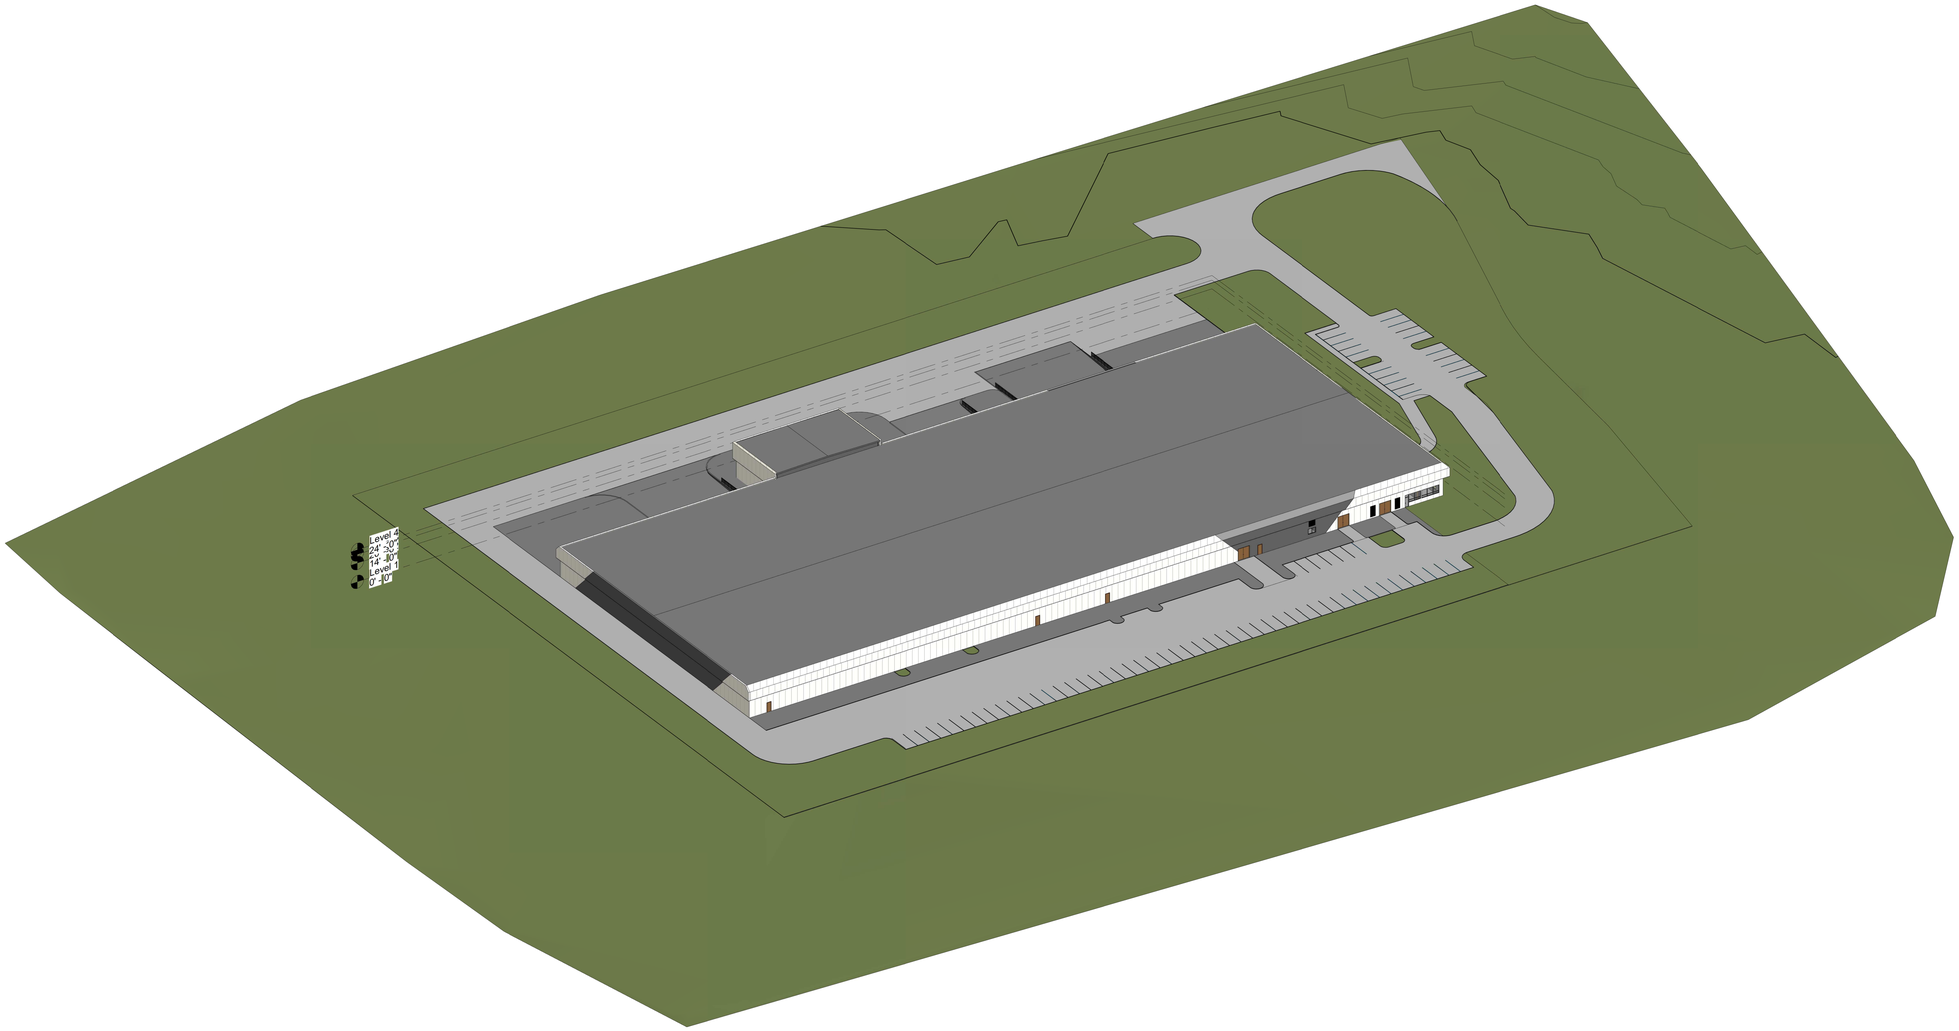

1 {3D}

ORLA STUDIOS

ORLA STUDIOS INC
150 HARBOR DRIVE
#1982
SAUSALITO
CA 94965

No.	Description	Date

CVS

865 SILVERADO0

3D

Project Number	0456
Date	7 18 2021
Drawn By	Author
Checked By	Checker

A3.3

Scale

7/18/2021 5:42:55 PM