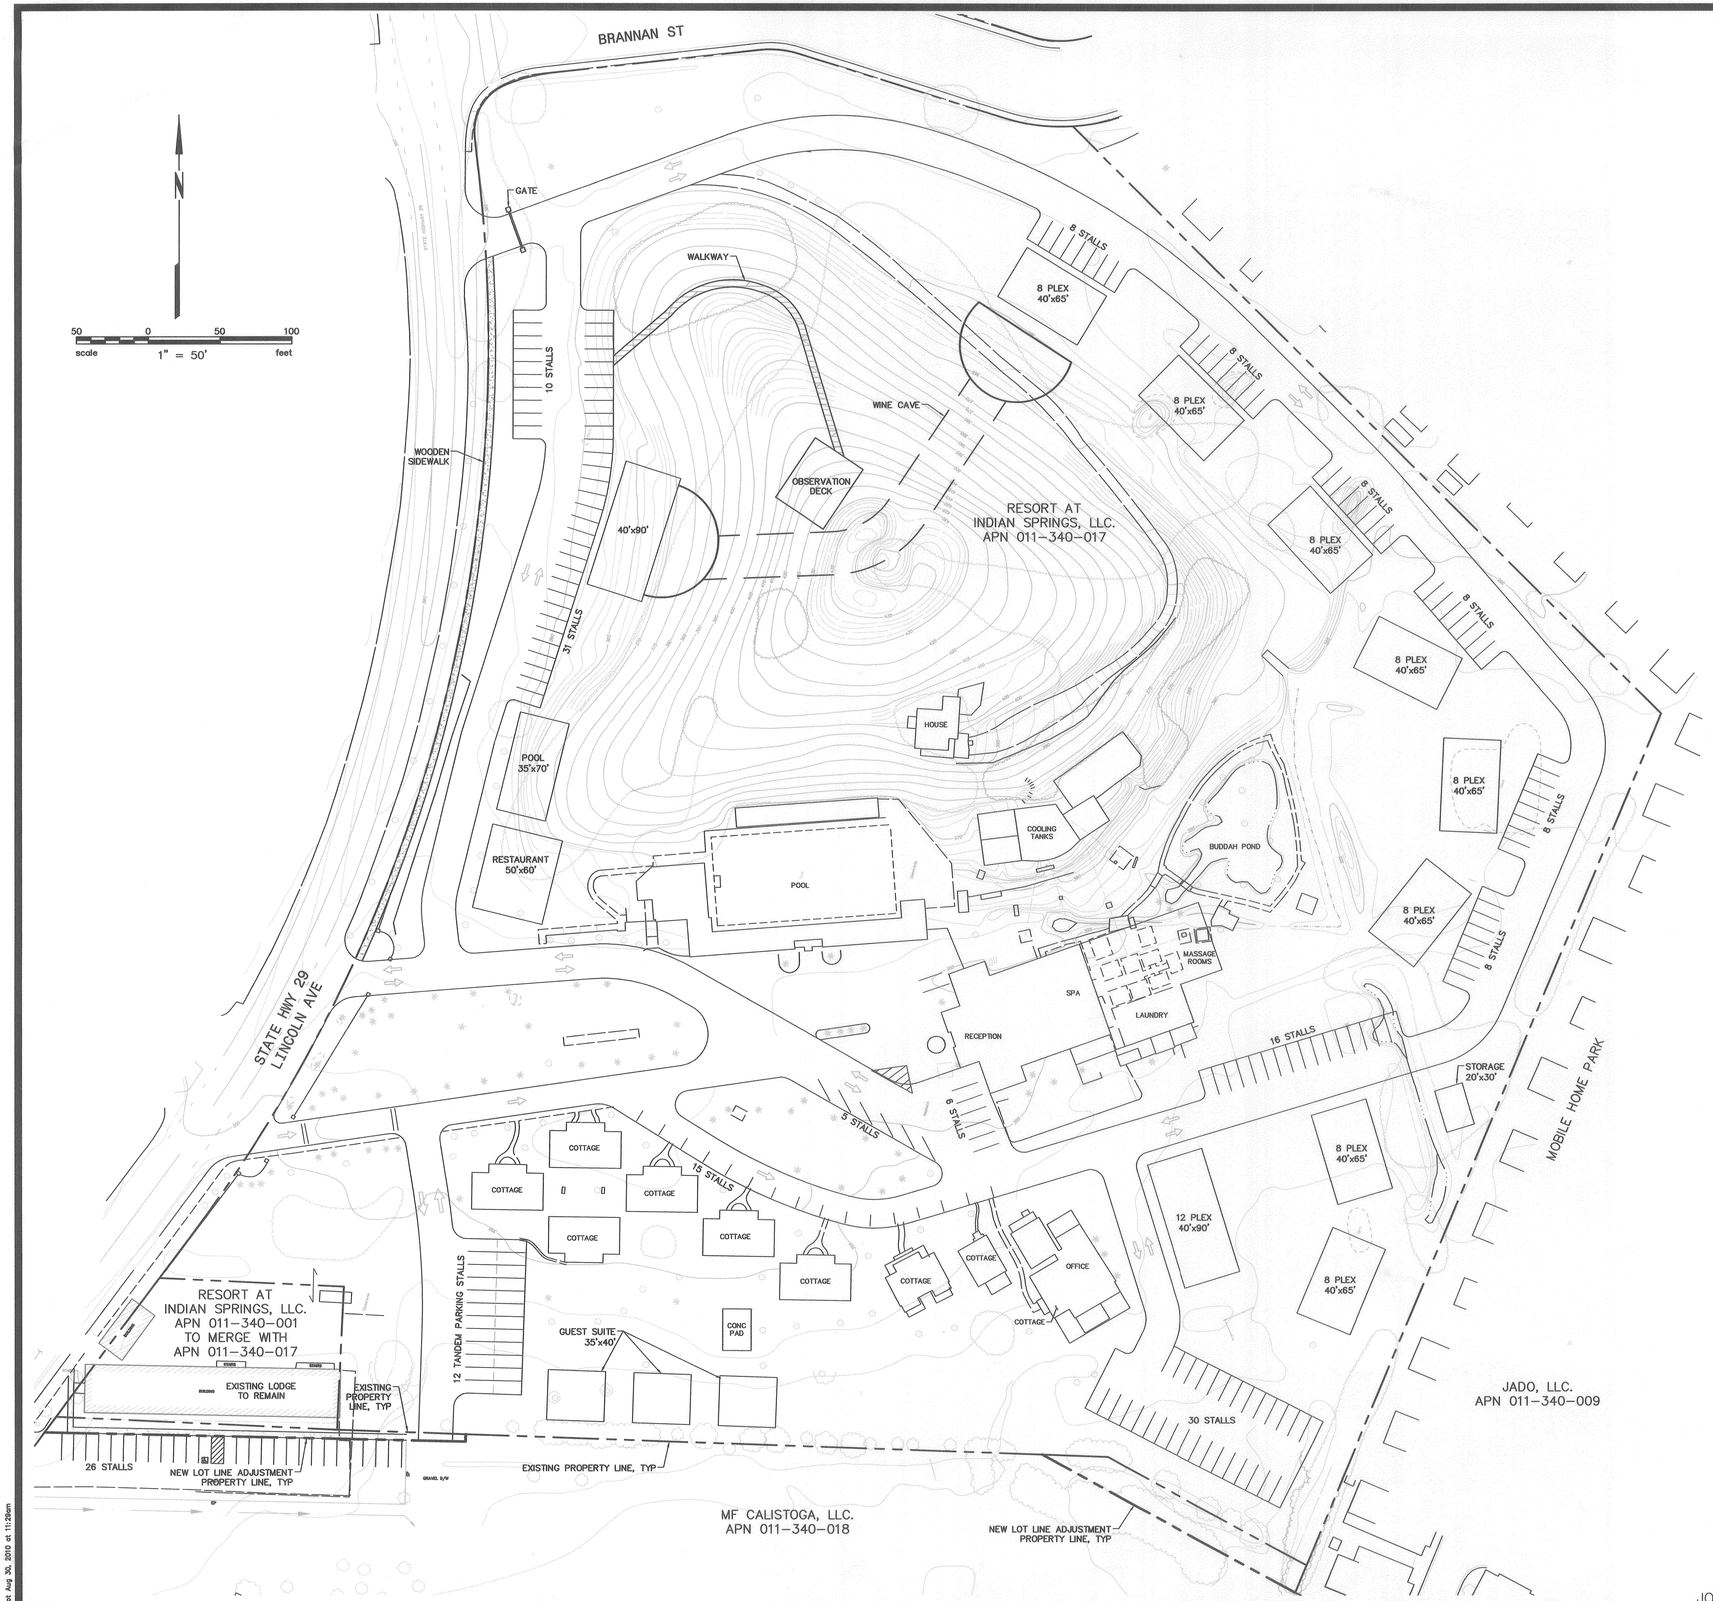

BkF CARLENZOLI
ENGINEERS / SURVEYORS / PLANNERS
325 TESCONI CIRCLE SANTA ROSA, CA 95401
707-542-6465 FAX 707-542-1645
LEROY E. CARLENZOLI RCE 17913

REGISTERED PROFESSIONAL ENGINEER
LEROY CARLENZOLI
No. 17913
Exp. 06-30-11
CIVIL
STATE OF CALIFORNIA
AUG 30 2010

CONCEPT PLAN
FOR
INDIAN SPRINGS RESORT AND SPA

1712 LINCOLN AVE
CALISTOGA, CA

APN 011-340-017 AND APN 011-240-001

AUGUST 30, 2010

JOB NO. 20109022

SHEET 1 OF 1

Plot: Aug 30, 2010 at 11:29am
109022_IMP.dwg
COPYRIGHT © 2010 CARLENZOLI